BID SET
12/10/2010

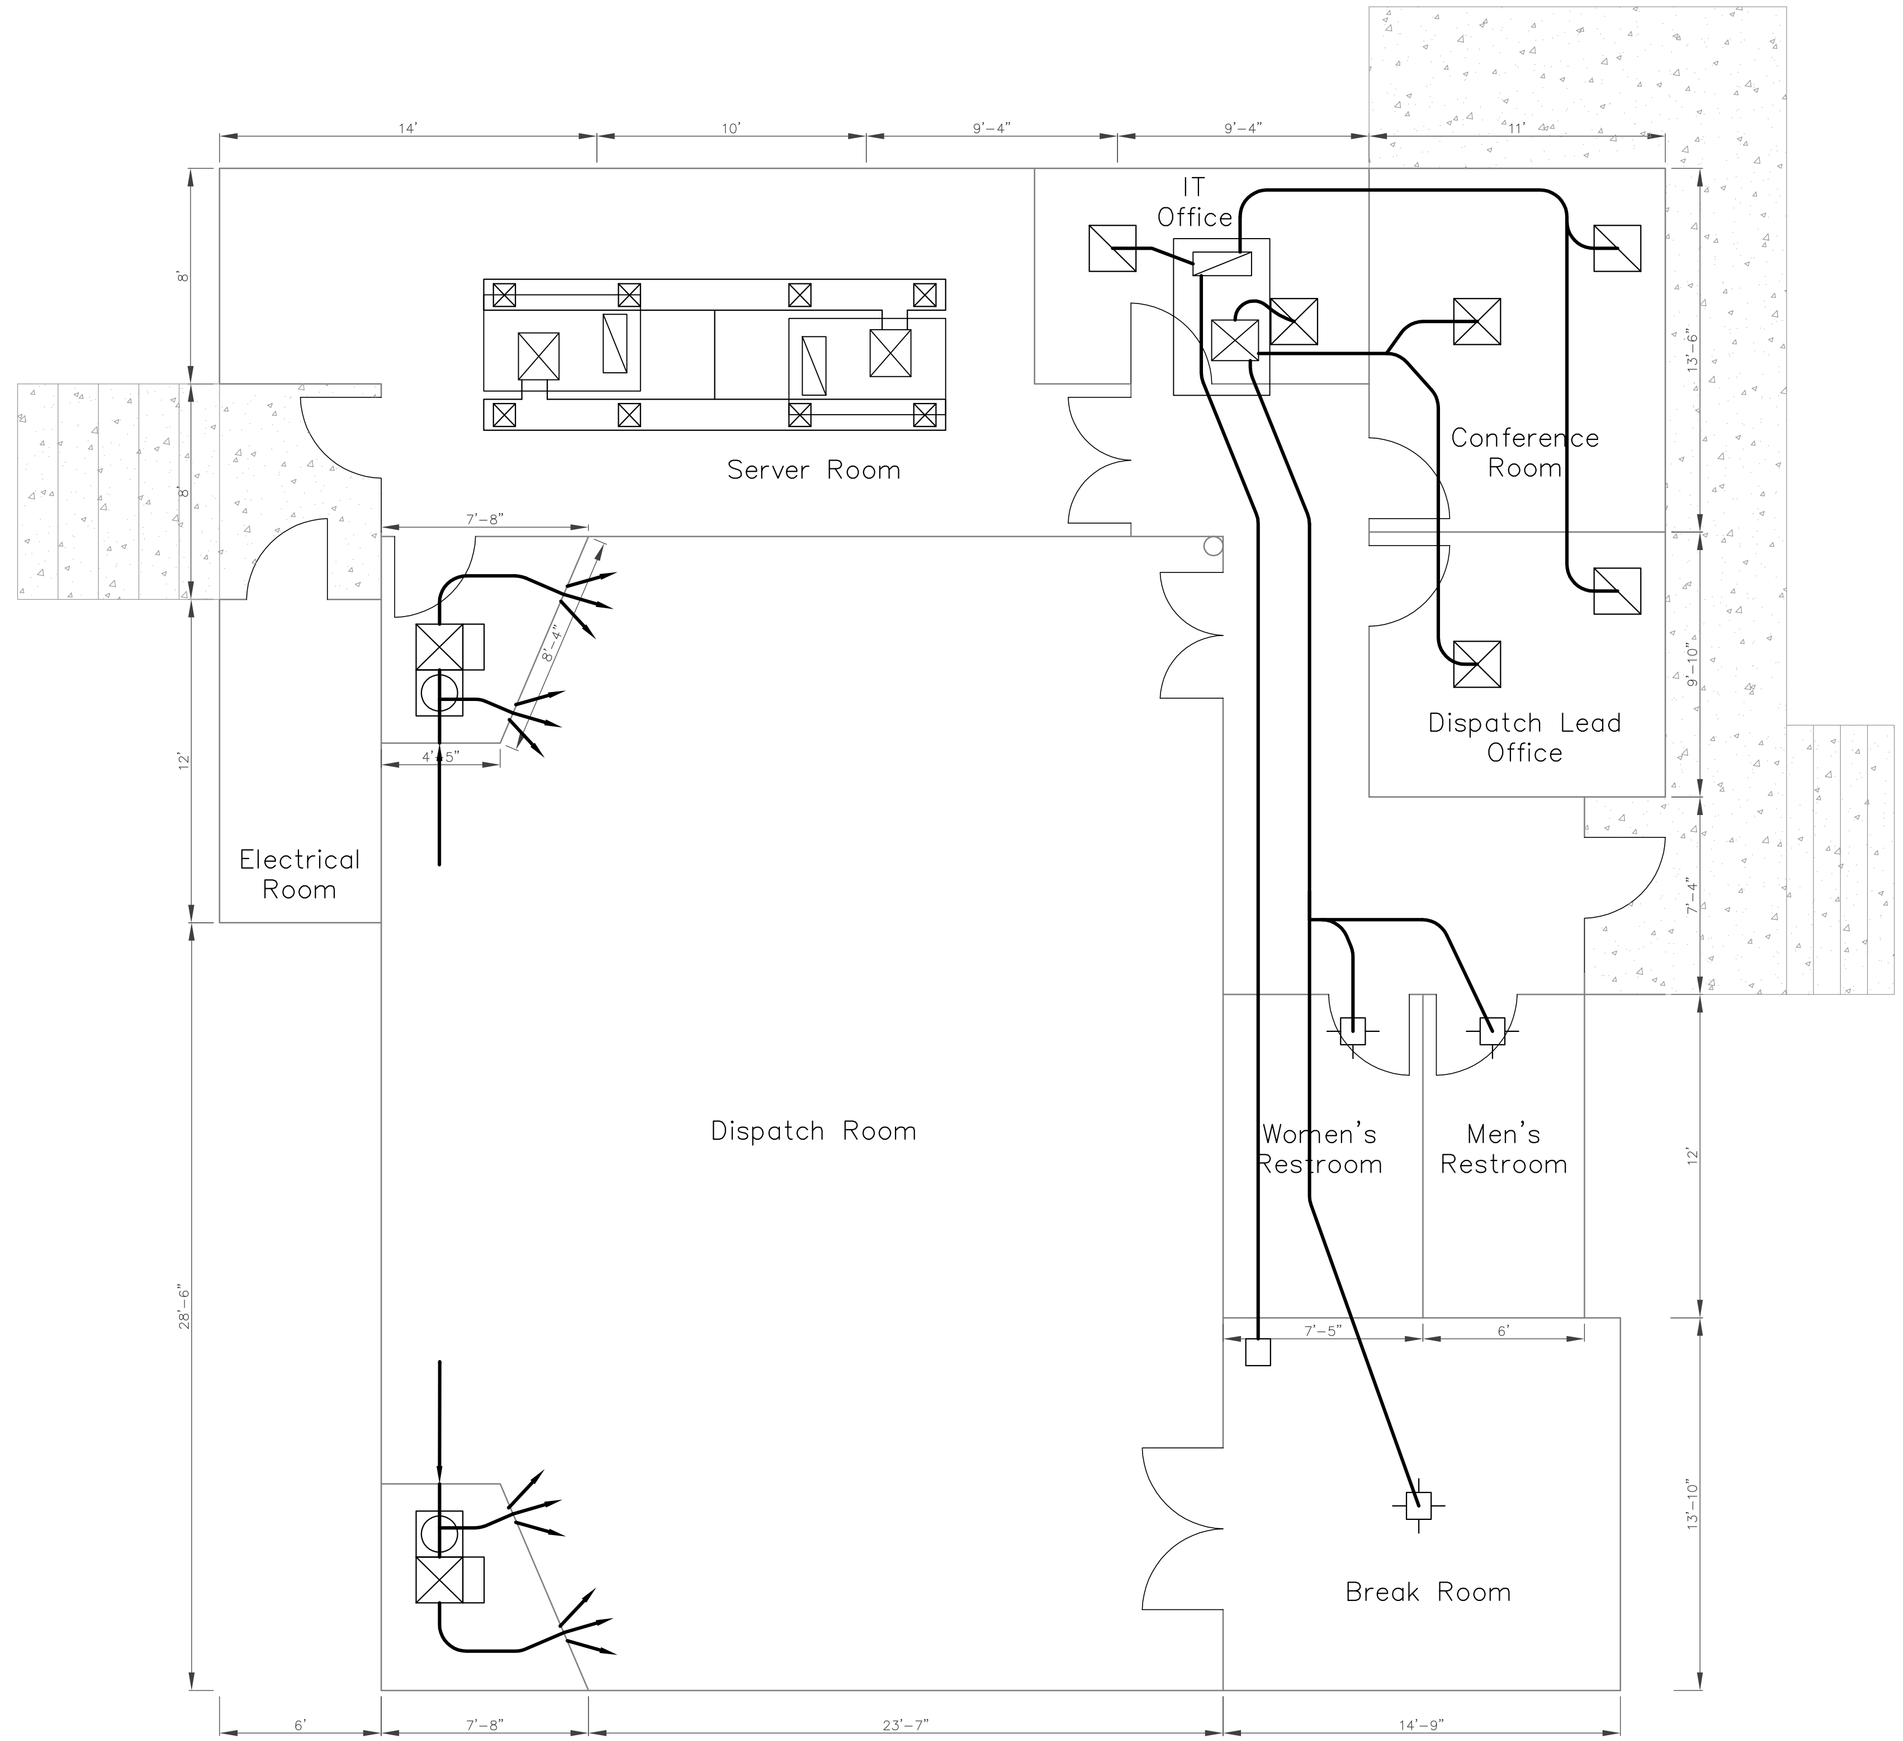

BUILDING
D

Underground Service Alert
Call: TOLL FREE
1-880-422-4133
TWO WORKING DAYS BEFORE YOU DIG

The private engineer signing these plans is responsible for the accuracy and acceptability of the design hereon. In the event of discrepancies arising after city approval or during construction, the private engineer shall be responsible for determining an acceptable solution and revising the plans for approval by the city.

DATE	BY	MARK	REVISIONS	APPR.	DATE

ENGINEER — CITY
DESIGNED BY — DRAWN BY RGC — CHECKED BY XX

RECOMMENDED FOR APPROVAL
DATE
CHECKED BY PY
DATE

SEAL

APPROVED BY DATE
CONSULTING ENGINEER

Urban Logic Consultants
43517 Ridge Park Drive, Suite 200
Temecula, California 92590
Tel.: (951) 676-1944 Fax (951) 676-2054

SCALE NTS
DATE 11-24-2010
BENCHMARK

CITY OF BEAUMONT
BUILDING-D
HVAC LAYOUT

FOR CITY OF BEAUMONT
W.O.

SHEET NO. 5
E-5
OF 5 SHTS.
FILE NO.
1890